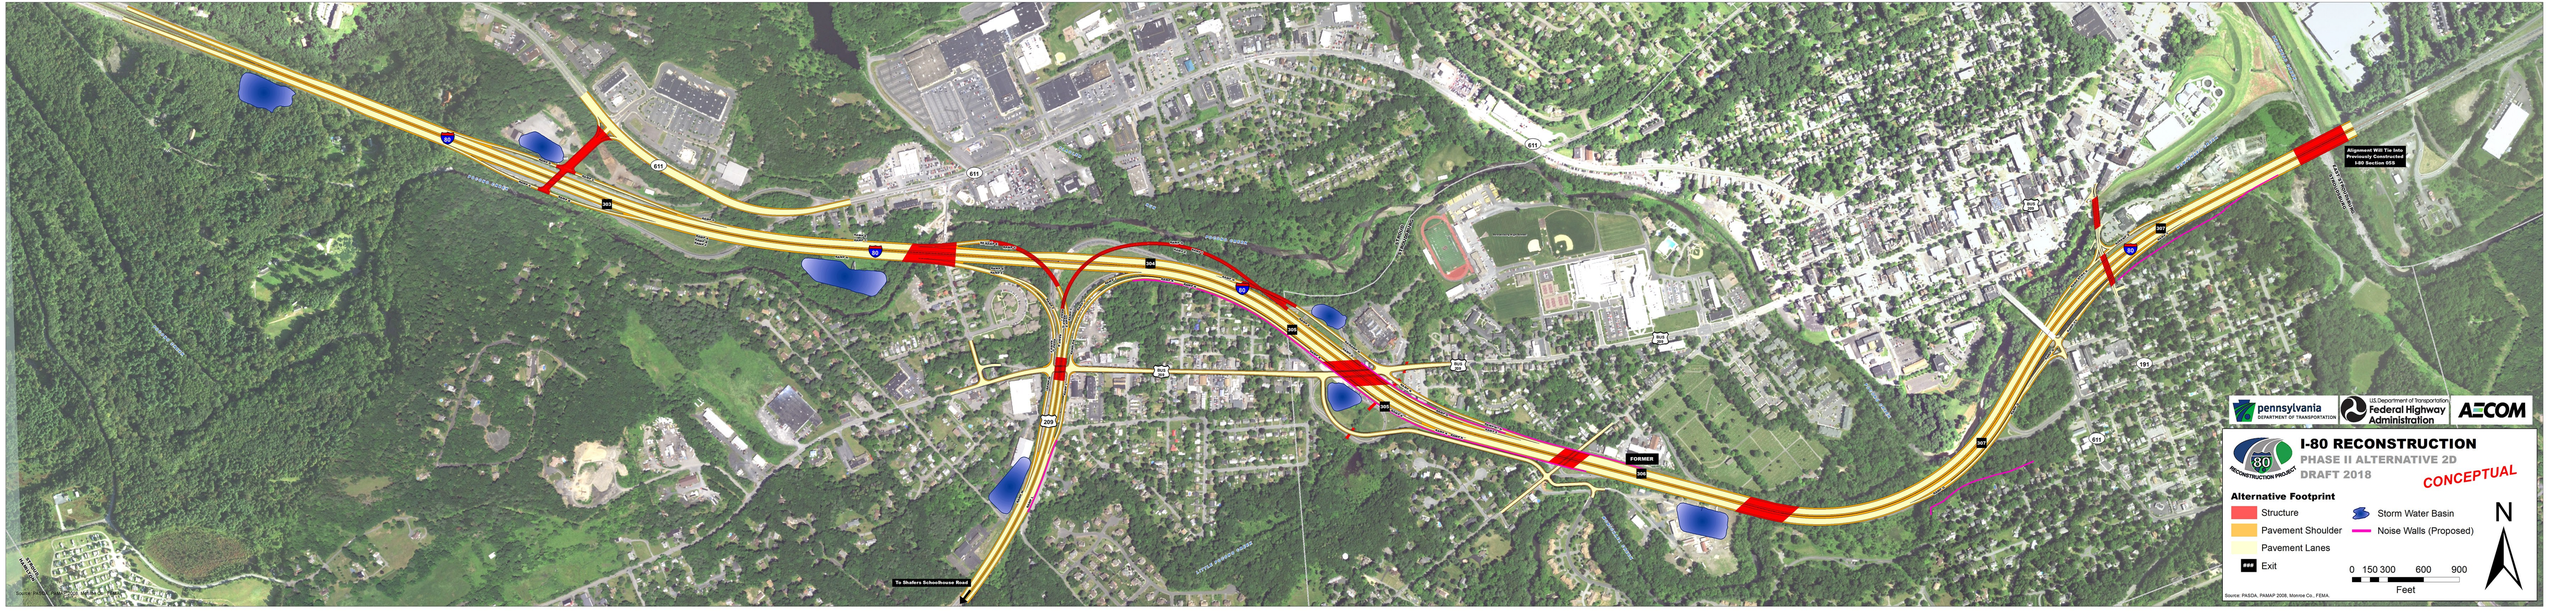
I-80 RECONSTRUCTION
PHASE II ALTERNATIVE 2D
DRAFT 2018
CONCEPTUAL
Alternative Footprint
Structure
Pavement Shoulder
Pavement Lanes
Exit
Storm Water Basin
Noise Walls (Proposed)
0 150 300 600 900
Feet
N
pennsylvania
DEPARTMENT OF TRANSPORTATION
U.S. Department of Transportation
Federal Highway Administration
AECOM
Alignment Will Tie Into Previously Constructed I-80 Section WB
FORMER
To Shafers Schoolhouse Road
Source: PASDA, PAMAP 2008, Monroe Co., FEMA.