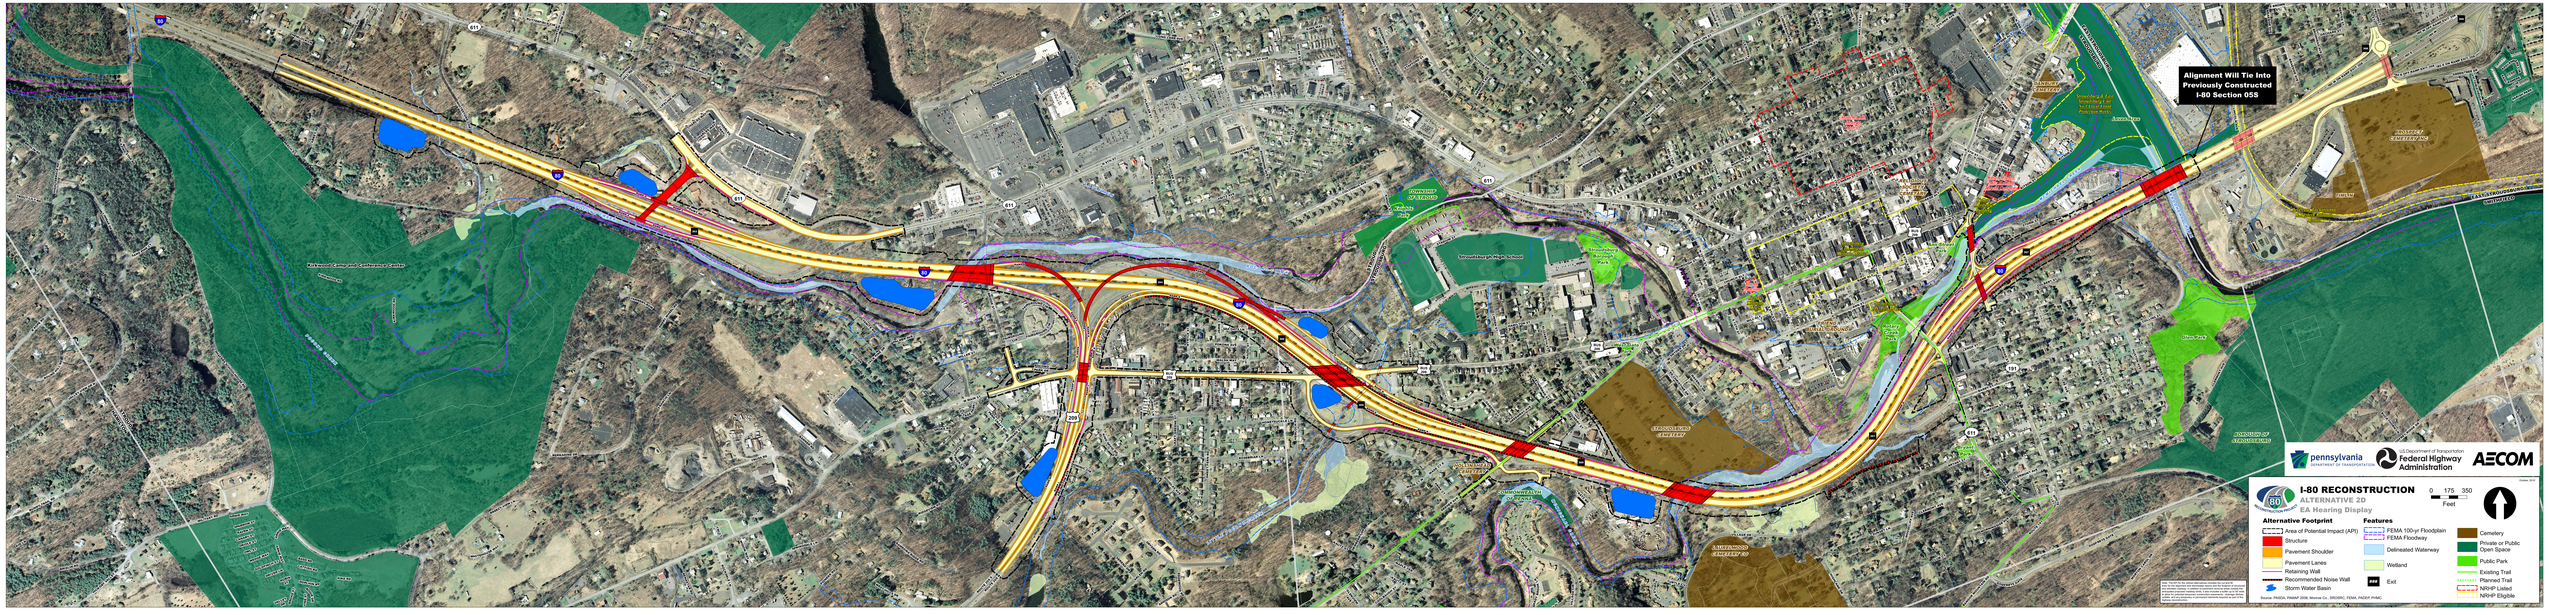
Alignment Will Tie Into Previously Constructed I-80 Section 05S
I-80 RECONSTRUCTION
ALTERNATIVE 2D
EA Hearing Display
0 175 350
Feet
October 2019
Alternative Footprint
Area of Potential Impact (API)
Structure
Pavement Shoulder
Pavement Lanes
Retaining Wall
Recommended Noise Wall
Storm Water Basin
Features
FEMA 100-yr Floodplain
FEMA Floodway
Delineated Waterway
Wetland
Exit
Cemetery
Private or Public Open Space
Public Park
Existing Trail
Planned Trail
NRHP Listed
NRHP Eligible
Source: PASDA, PennDOT GDW, Monroe Co., GBGISRC, FEMA, PADEP, PHMC
pennsylvania
DEPARTMENT OF TRANSPORTATION
In cooperation with and funded through the
Federal Highway Administration
AECOM